FRONT ELEVATION
scale : 3/16" = 1'-0"

RIGHT SIDE ELEVATION
scale : 3/16" = 1'-0"

REAR ELEVATION
scale : 3/16" = 1'-0"

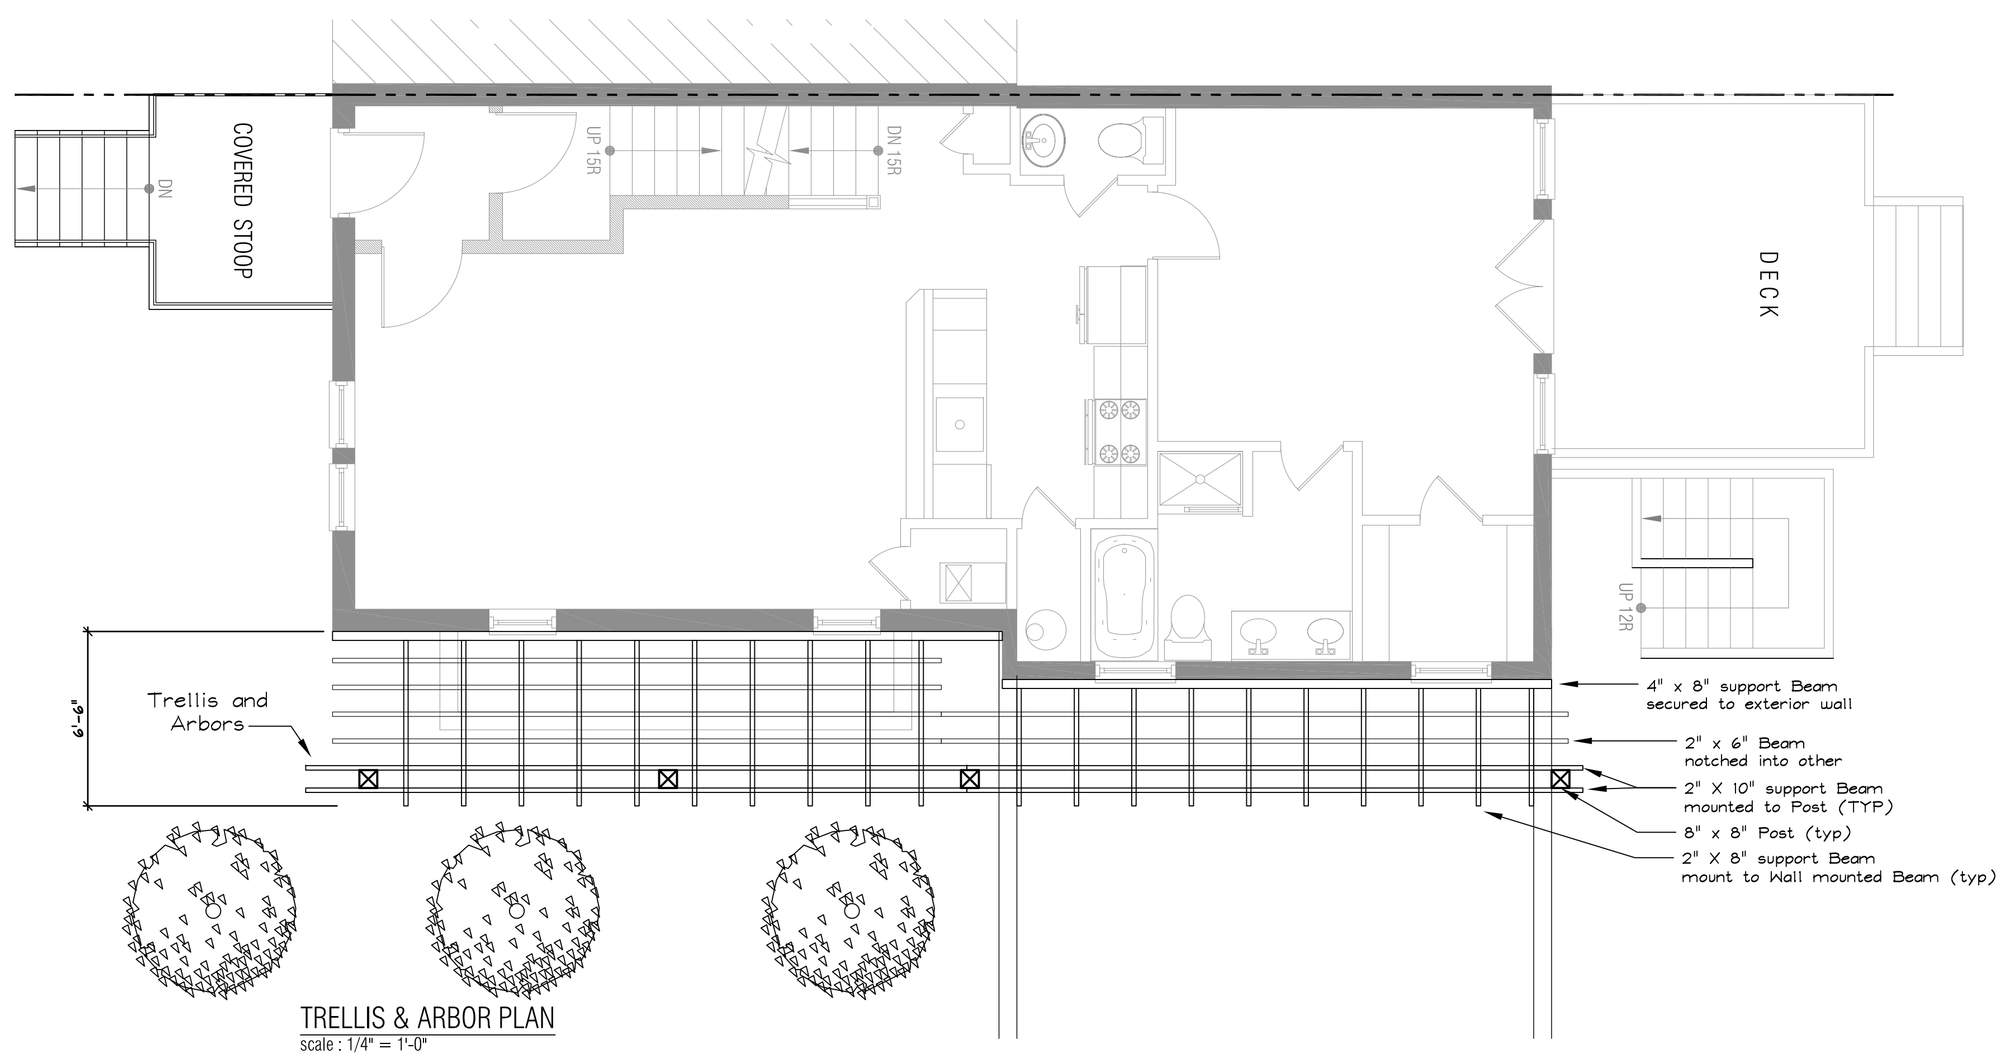

TRELLIS & ARBOR PLAN
scale : 1/4" = 1'-0"

Visionary Design, Inc.
■ Church■ Residential■ Interior■ Graphic Design
6230 Hard Bargain Circle, Indian Head, Md. 20640
703.565.2899 visionary.design@comcast.net
Timothy J. Warren, CEO

THE RECORD COPY OF THIS DRAWING IS ON FILE AT THE OFFICES OF VISIONARY DESIGN, INC 6230 HARD BARGAIN CIRCLE, INDIAN HEAD, MARYLAND 20640

THIS ELECTRONIC DOCUMENT IS RELEASED FOR THE PURPOSES OF REFERENCE, COORDINATION, AND/OR FACILITY MANAGEMENT UNDER THE AUTHORITY OF

ANY MODIFICATION(S) TO THIS DRAWING SHALL BE IN COMPLIANCE WITH THE MARYLAND BOARD OF ARCHITECTURAL EXAMINERS' RULES.

1701 Independence Ave., SE
WASHINGTON DC 20003

project title: SINGLE FAMILY SEMI-DETACHED DWELLING

drawing title: TRELLIS & ARBOR PLAN

PERMIT SET
PRINTING #1

revisions:

project no.

date: 19 MAY 2015

Elevation & Details

A-2

drawing no.