COMMUNITY PRESENTATION

MCKINLEY MIDDLE SCHOOL
BUILD-OUT

SUBMITTED TO DISTRICT OF COLUMBIA

DEPT OF GENERAL SERVICES

NOVEMBER 14, 2012

QUINN EVANS
ARCHITECTS

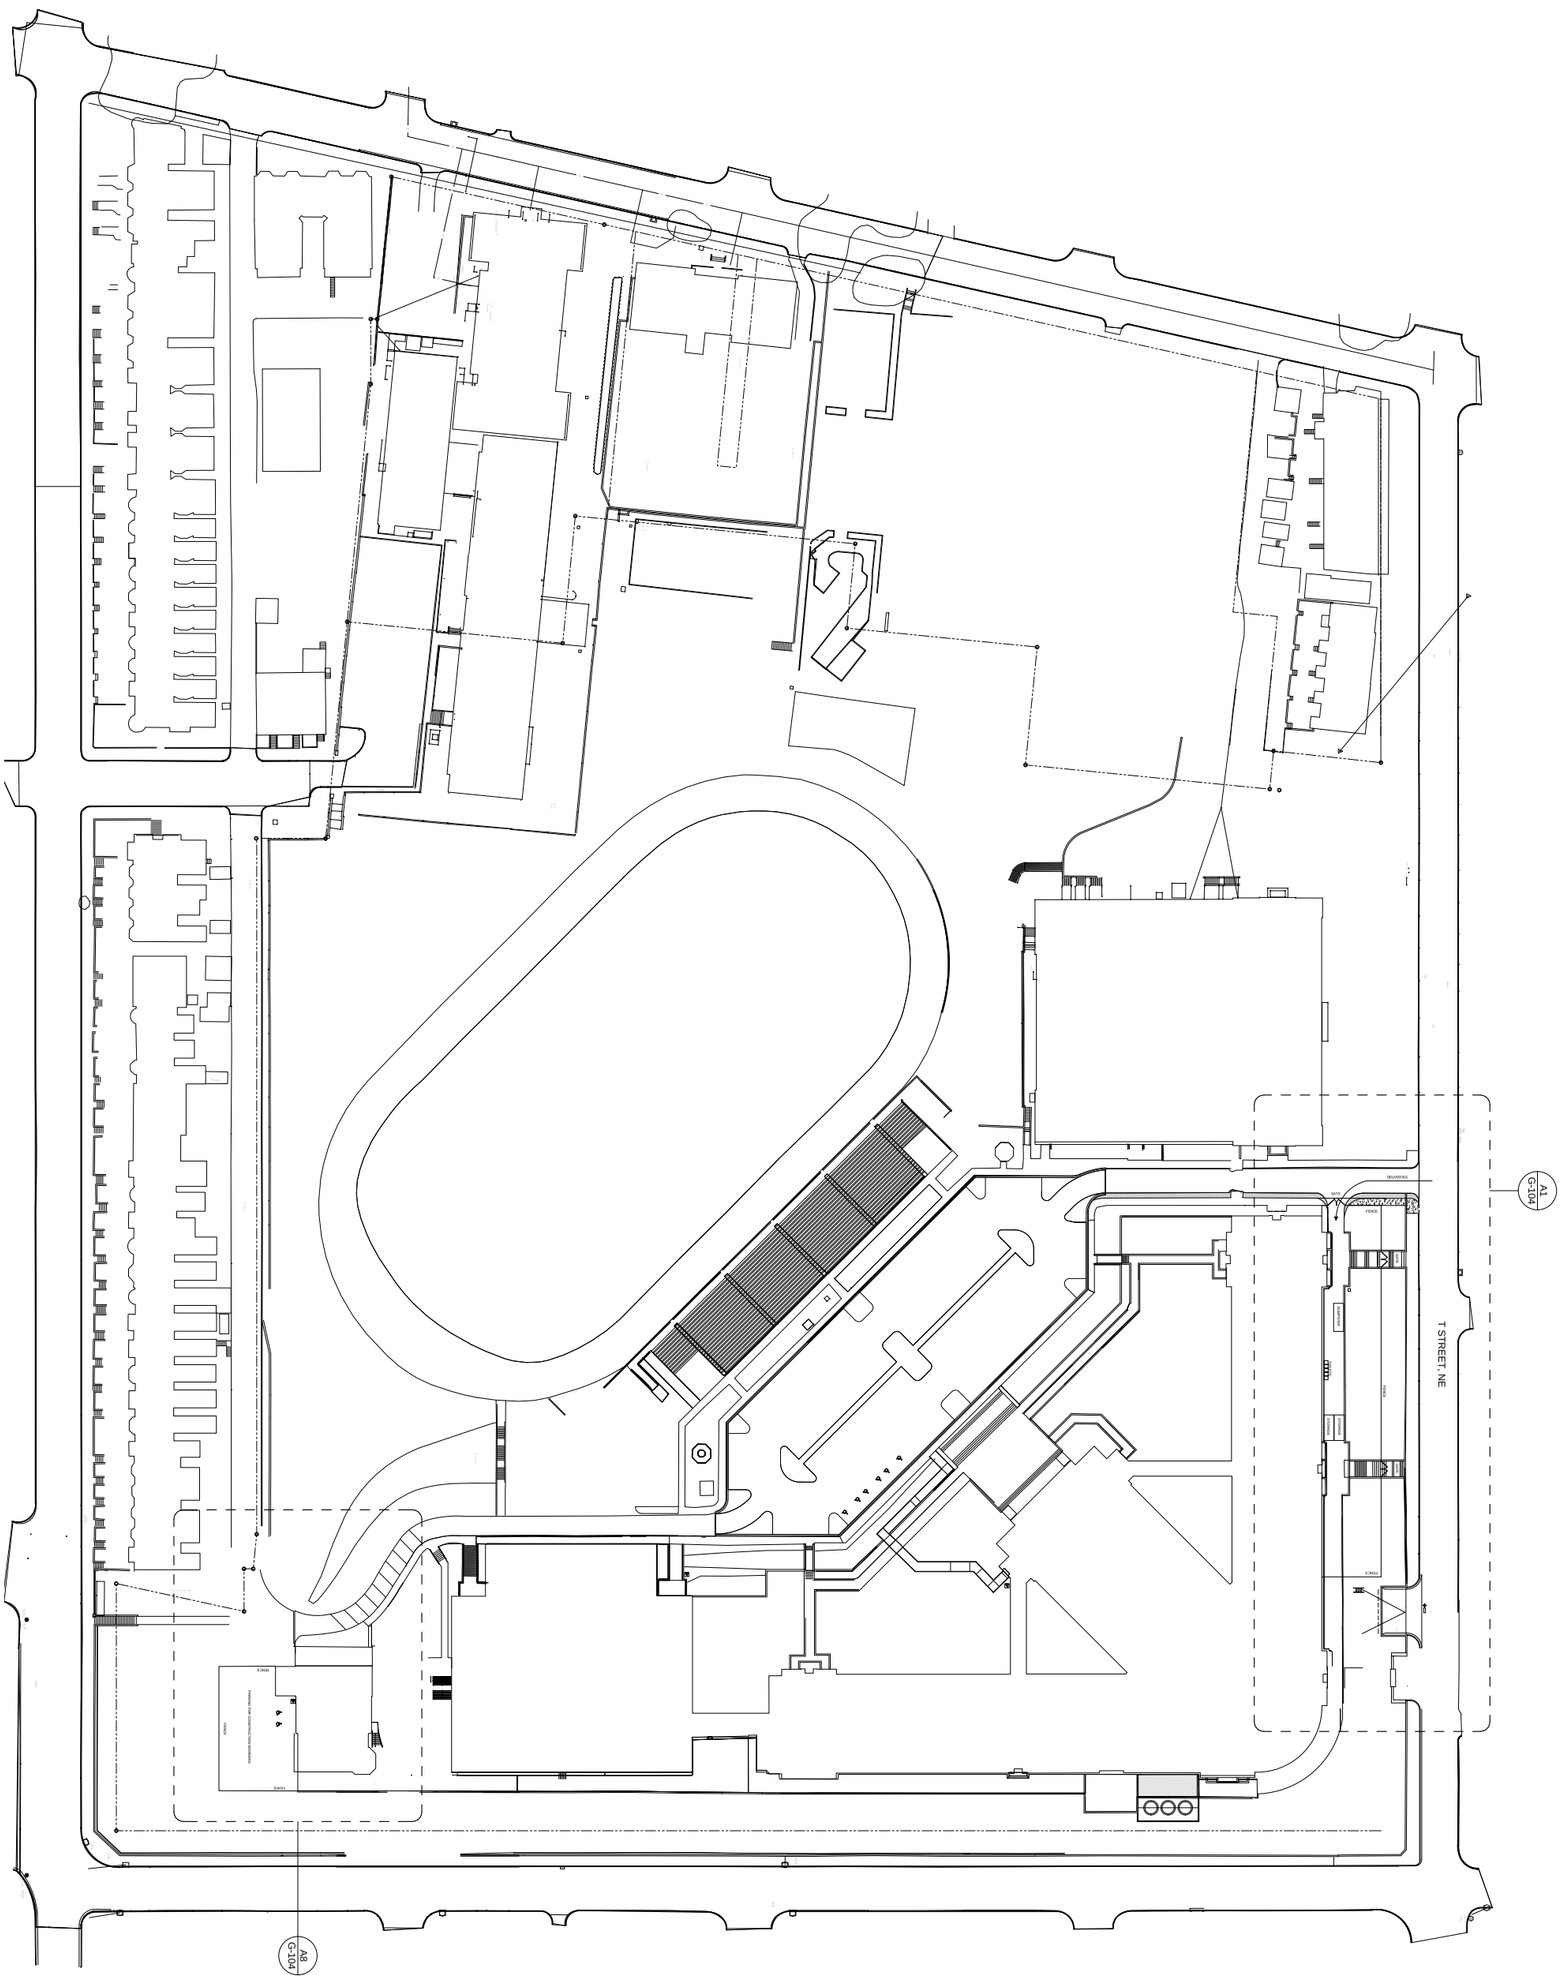

QUINN EVANS ARCHITECTS

DDOT UPDATE

MCKINLEY MIDDLE SCHOOL BUILD-OUT

DISTRICT OF COLUMBIA PUBLIC SCHOOLS

SIT PRESENTATION | 19 DECEMBER 2012

Department Legend

- Administration
- Core Academic Area
- STEM LAB
- Central Learning Hub
- Maintenance and Custodial
- Circulation
- Mechanical/Electrical
- Misc/Storage
- Restrooms
- STEM Core

SIT PRESENTATION | 19 DECEMBER 2012

PROPOSED FIRST FLOOR PLAN

MCKINLEY MIDDLE SCHOOL BUILD-OUT

DISTRICT OF COLUMBIA PUBLIC SCHOOLS

QUINN EVANS
ARCHITECTS

Department Legend

- Administration
- Core Academic Area
- STEM LAB
- Central Learning Hub
- Maintenance and Custodial
- Circulation
- Mechanical/Electrical
- Misc/Storage
- Restrooms
- STEM Core

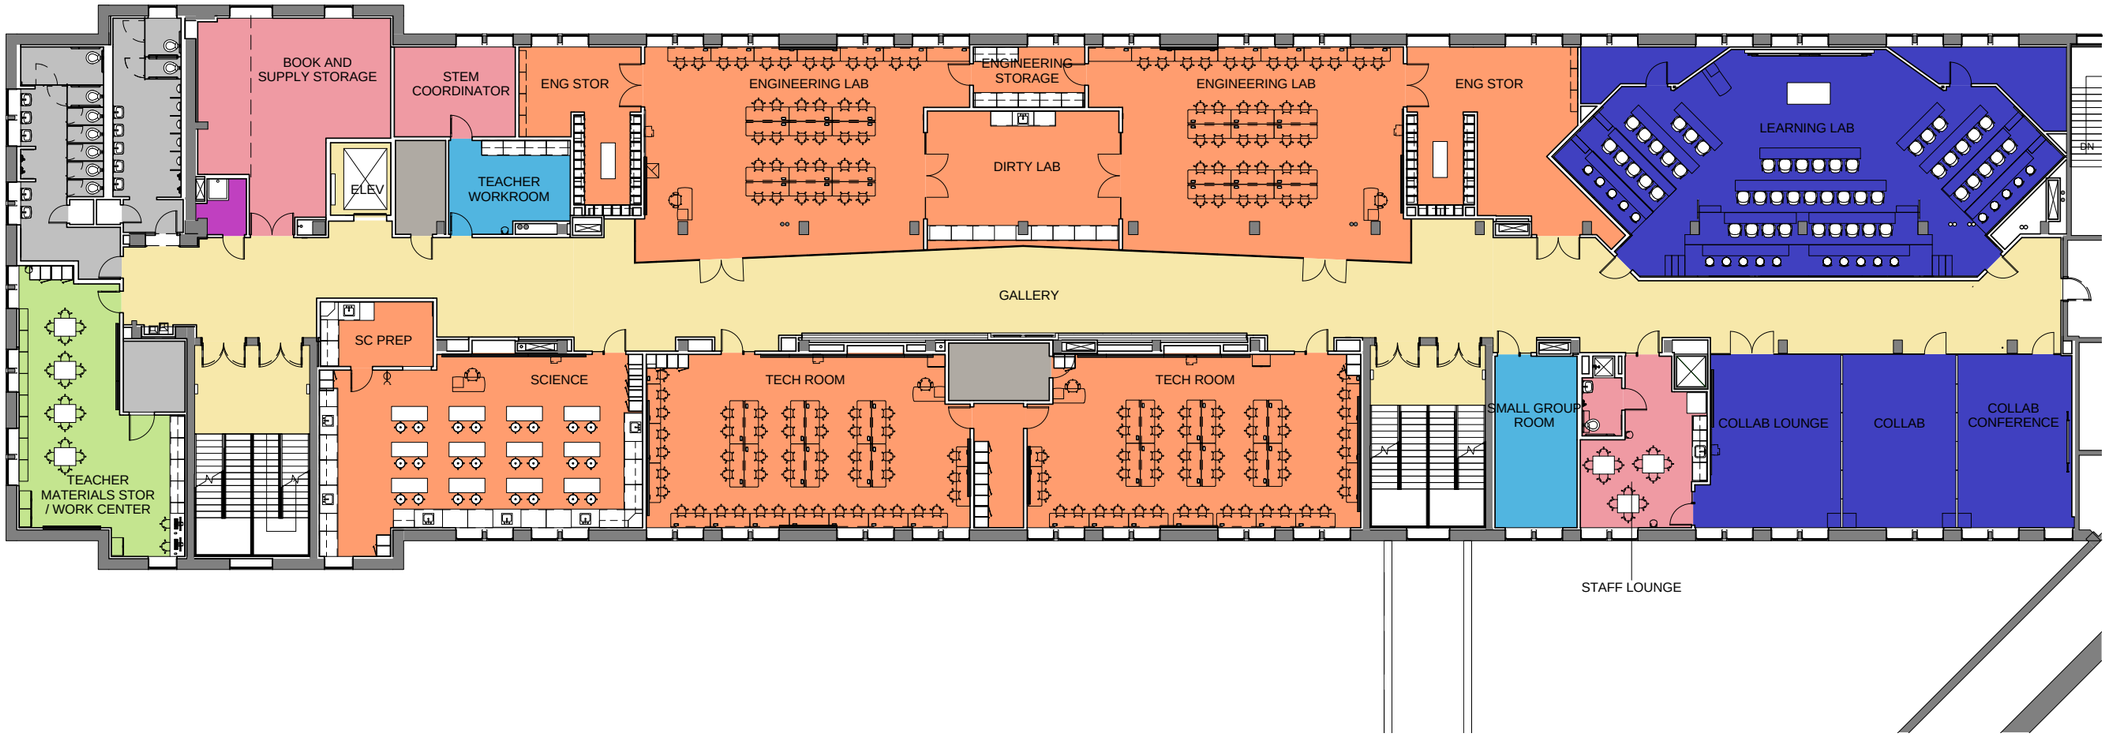

PROPOSED SECOND FLOOR PLAN

MCKINLEY MIDDLE SCHOOL BUILD-OUT

DISTRICT OF COLUMBIA PUBLIC SCHOOLS

SIT PRESENTATION | 19 DECEMBER 2012

QUINN EVANS ARCHITECTS

Department Legend

- Administration
- Core Academic Area
- STEM LAB
- Central Learning Hub
- Maintenance and Custodial
- Circulation
- Mechanical/Electrical
- Misc/Storage
- Restrooms
- STEM Core

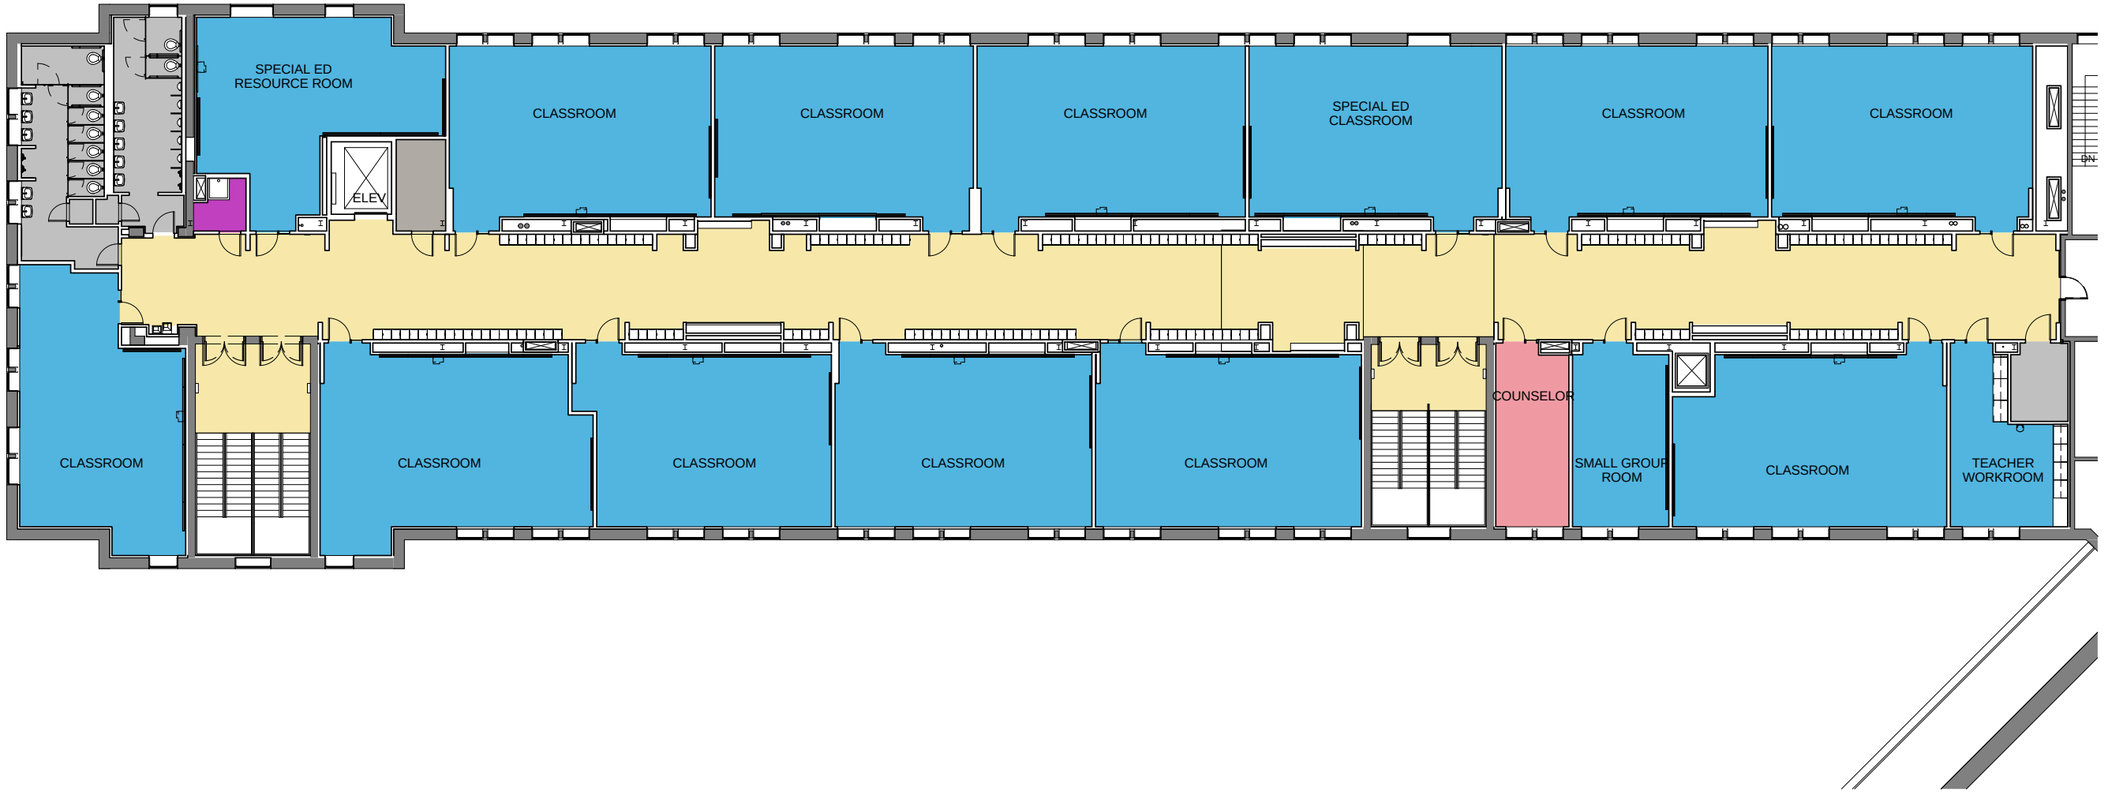

PROPOSED THIRD FLOOR PLAN

MCKINLEY MIDDLE SCHOOL BUILD-OUT

DISTRICT OF COLUMBIA PUBLIC SCHOOLS

SIT PRESENTATION | 19 DECEMBER 2012

QUINN EVANS ARCHITECTS

SIT PRESENTATION | 19 DECEMBER 2012

LOBBY

MCKINLEY MIDDLE SCHOOL BUILD-OUT

DISTRICT OF COLUMBIA PUBLIC SCHOOLS

QUINN EVANS
ARCHITECTS

FIRST FLOOR CORRIDOR

MCKINLEY MIDDLE SCHOOL BUILD-OUT

DISTRICT OF COLUMBIA PUBLIC SCHOOLS

SIT PRESENTATION | 19 DECEMBER 2012

QUINN EVANS
ARCHITECTS

SECOND FLOOR CORRIDOR

MCKINLEY MIDDLE SCHOOL BUILD-OUT

DISTRICT OF COLUMBIA PUBLIC SCHOOLS

SIT PRESENTATION | 19 DECEMBER 2012

QUINN EVANS
ARCHITECTS

THIRD FLOOR CORRIDOR

MCKINLEY MIDDLE SCHOOL BUILD-OUT

DISTRICT OF COLUMBIA PUBLIC SCHOOLS

SIT PRESENTATION | 19 DECEMBER 2012

QUINN EVANS
ARCHITECTS

TECHNOLOGY LAB LAYOUT

MCKINLEY MIDDLE SCHOOL BUILD-OUT

DISTRICT OF COLUMBIA PUBLIC SCHOOLS

SIT PRESENTATION | 19 DECEMBER 2012

QUINN EVANS ARCHITECTS

TECHNOLOGY LAB

MCKINLEY MIDDLE SCHOOL BUILD-OUT

DISTRICT OF COLUMBIA PUBLIC SCHOOLS

SIT PRESENTATION | 19 DECEMBER 2012

QUINN EVANS
ARCHITECTS

ENGINEERING LAB LAYOUT

MCKINLEY MIDDLE SCHOOL BUILD-OUT

DISTRICT OF COLUMBIA PUBLIC SCHOOLS

SIT PRESENTATION | 19 DECEMBER 2012

QUINN EVANS
ARCHITECTS

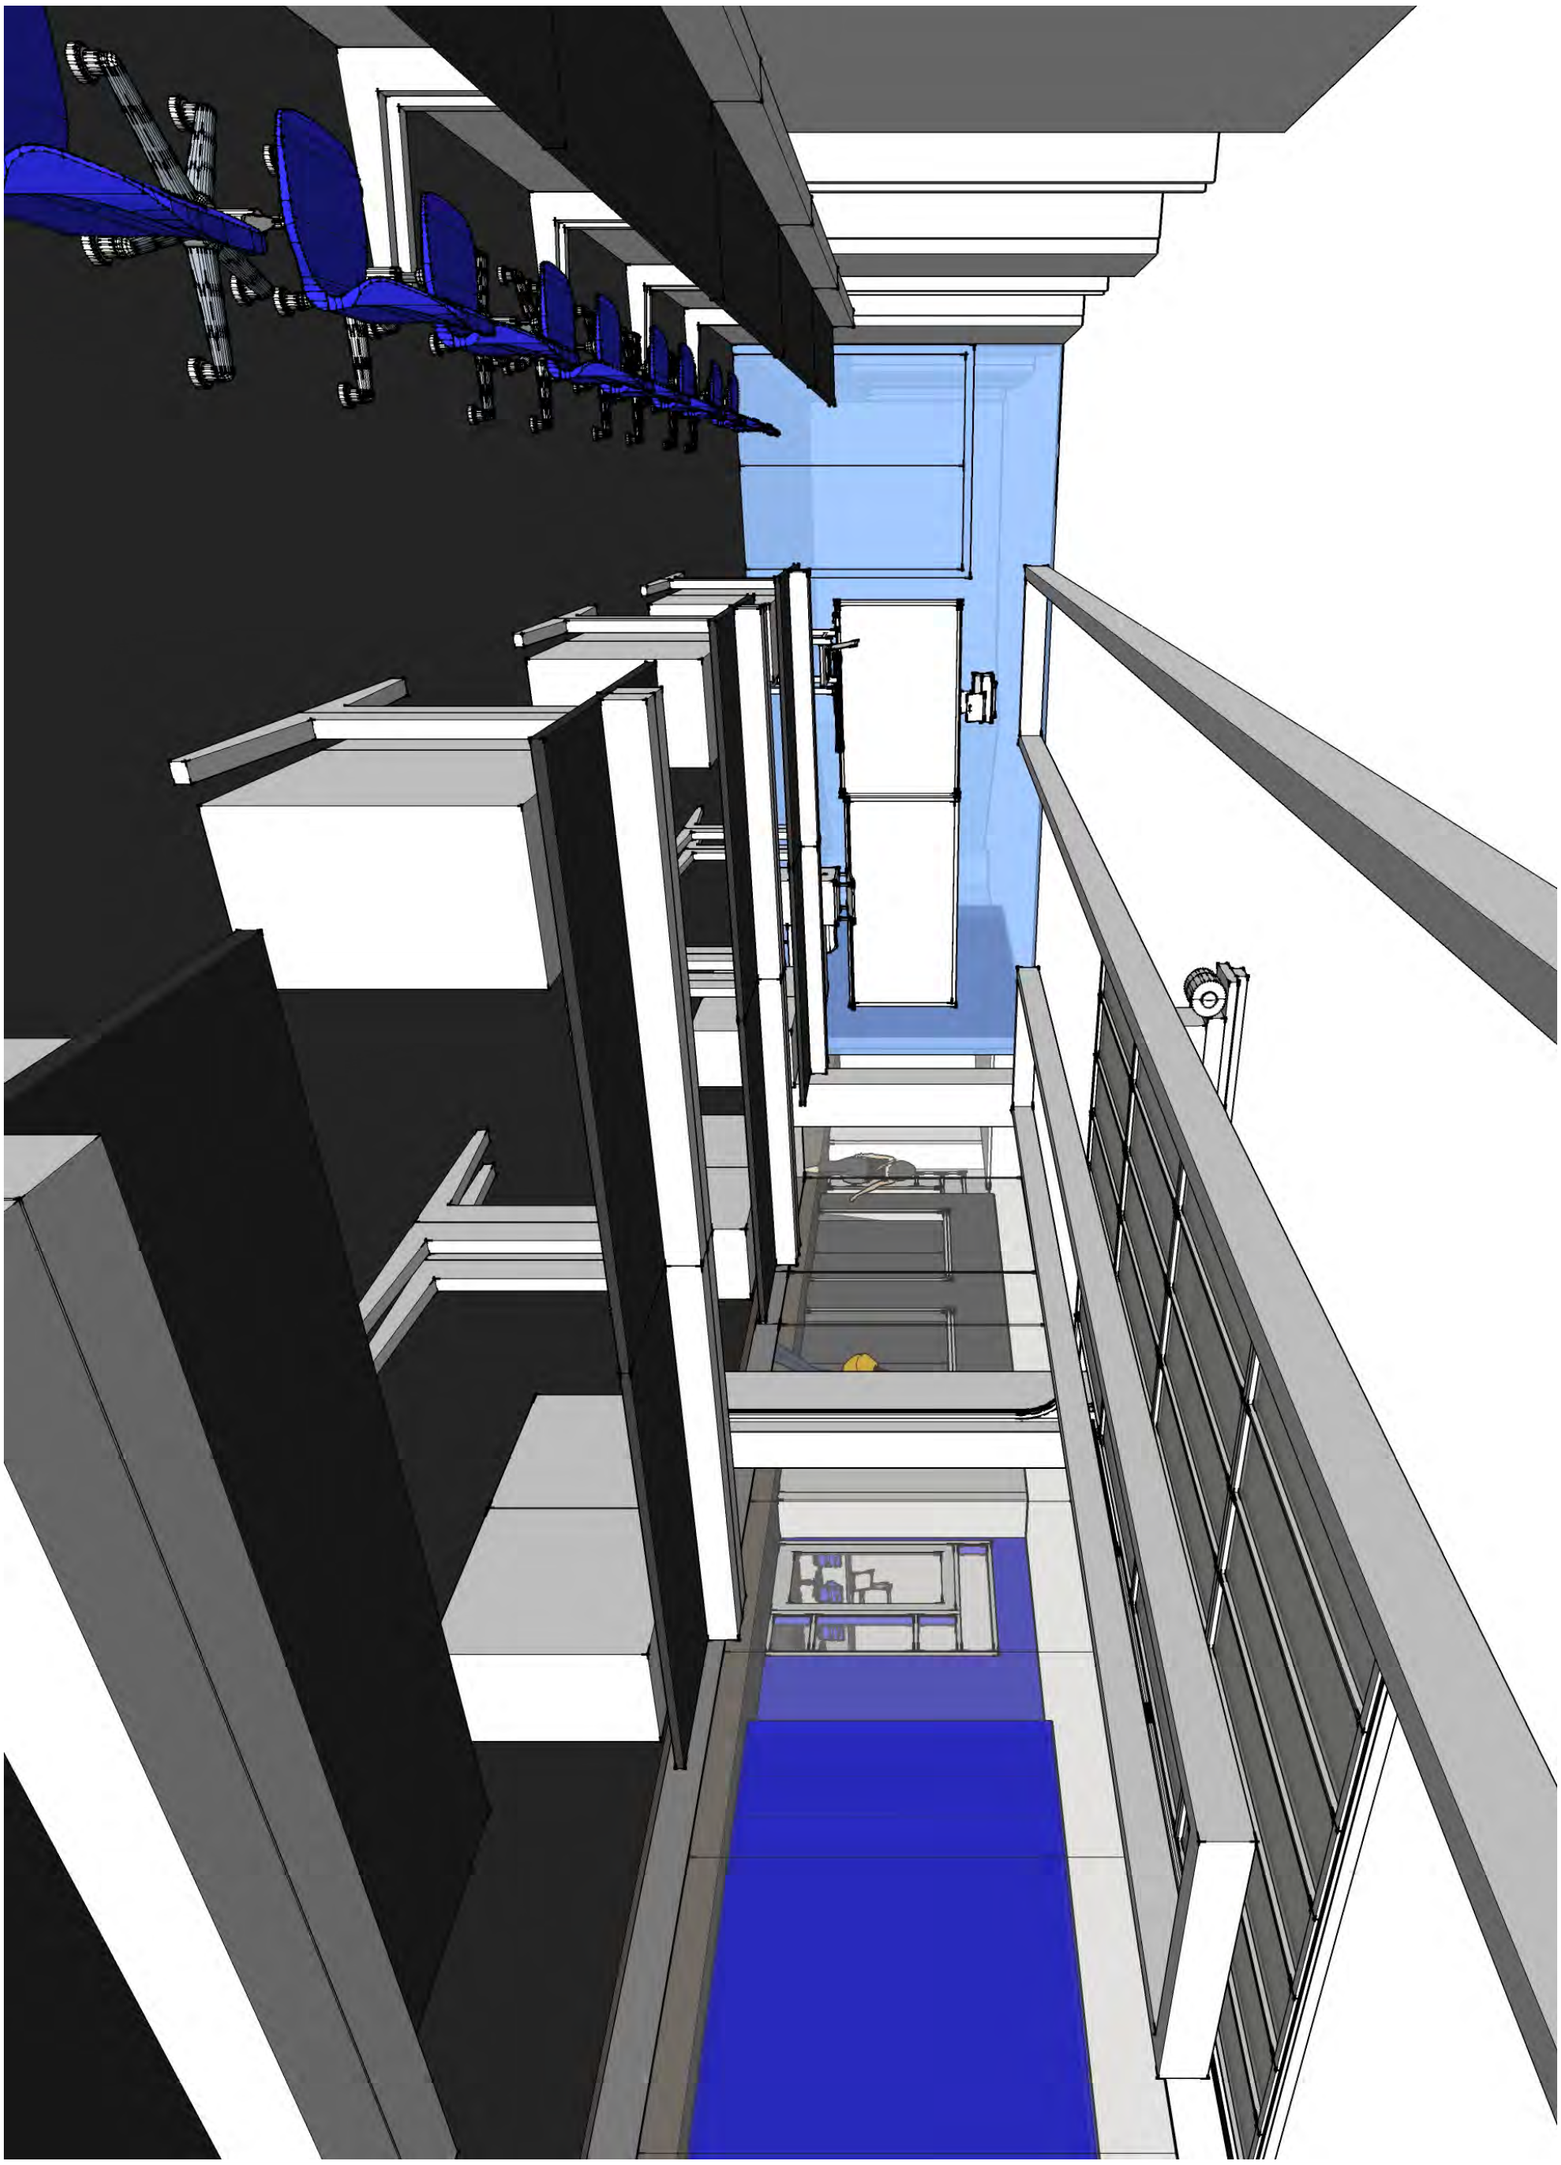

QUINN EVANS ARCHITECTS

PRE-ENGINEERING LAB

MCKINLEY MIDDLE SCHOOL BUILD-OUT

DISTRICT OF COLUMBIA PUBLIC SCHOOLS

SIT PRESENTATION | 19 DECEMBER 2012

QUINN EVANS ARCHITECTS

HART MS SCIENCE LABS

MCKINLEY MIDDLE SCHOOL BUILD-OUT

DISTRICT OF COLUMBIA PUBLIC SCHOOLS

SIT PRESENTATION | 19 DECEMBER 2012

02 01 3RD FLR SCIENCE
SCALE 1/8" = 1'-0"

01 01 1ST FLR SCIENCE
SCALE 1/8" = 1'-0"

SIT PRESENTATION | 19 DECEMBER 2012

SCIENCE LAB DETAILS

MCKINLEY MIDDLE SCHOOL BUILD-OUT

DISTRICT OF COLUMBIA PUBLIC SCHOOLS

QUINN EVANS
ARCHITECTS

SCIENCE LAB

MCKINLEY MIDDLE SCHOOL BUILD-OUT

DISTRICT OF COLUMBIA PUBLIC SCHOOLS

SIT PRESENTATION | 19 DECEMBER 2012

QUINN EVANS
ARCHITECTS

WAYFINDING

MCKINLEY MIDDLE SCHOOL BUILD-OUT

DISTRICT OF COLUMBIA PUBLIC SCHOOLS

SIT PRESENTATION | 19 DECEMBER 2012

QUINN EVANS
ARCHITECTS

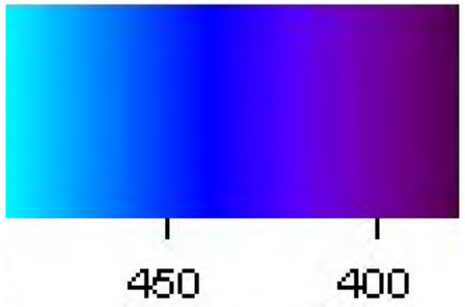

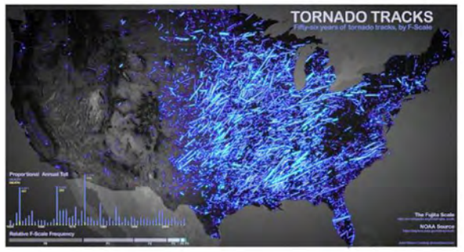

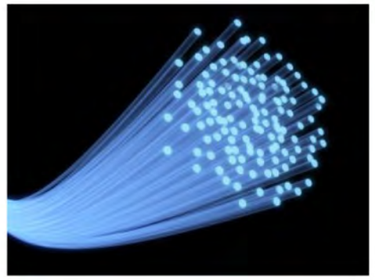

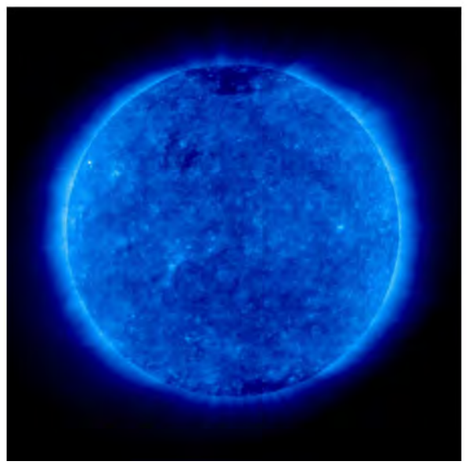

COLOR PALETTE INSPIRATION

MCKINLEY MIDDLE SCHOOL BUILD-OUT

DISTRICT OF COLUMBIA PUBLIC SCHOOLS

SIT PRESENTATION | 19 DECEMBER 2012

QUINN EVANS
ARCHITECTS

CORRIDOR FINISHES

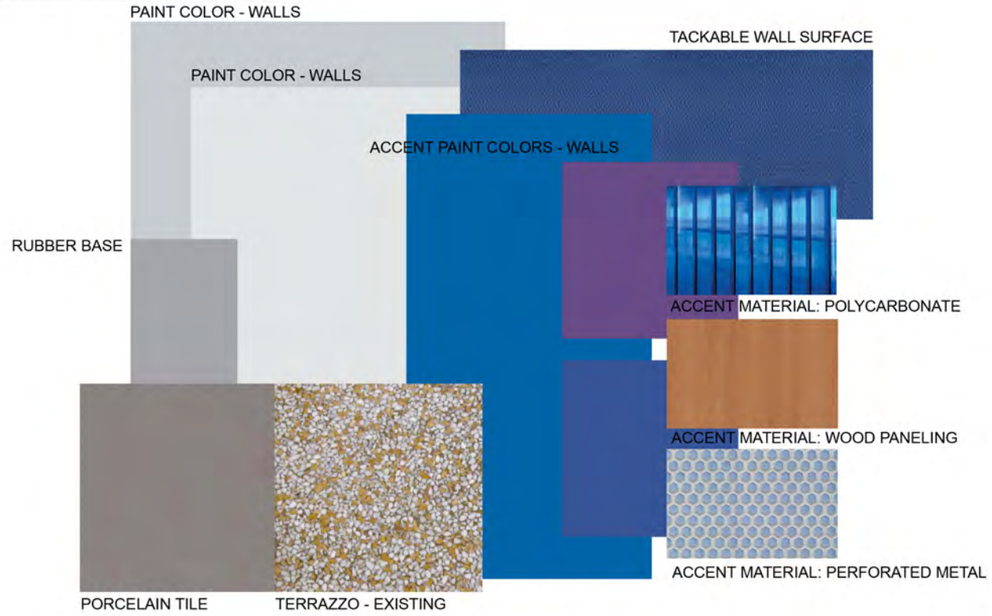

CLASSROOM FINISHES

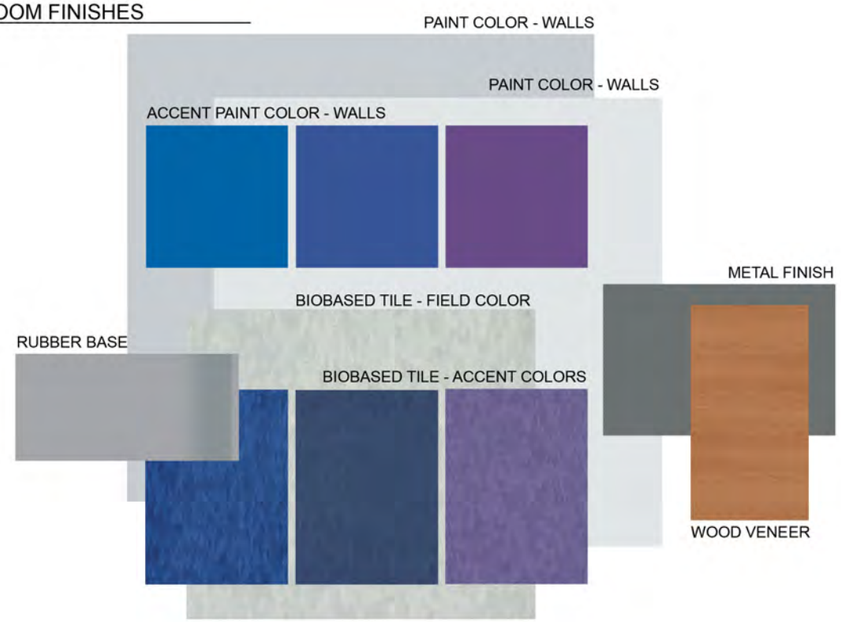

ADMINISTRATIVE FINISHES

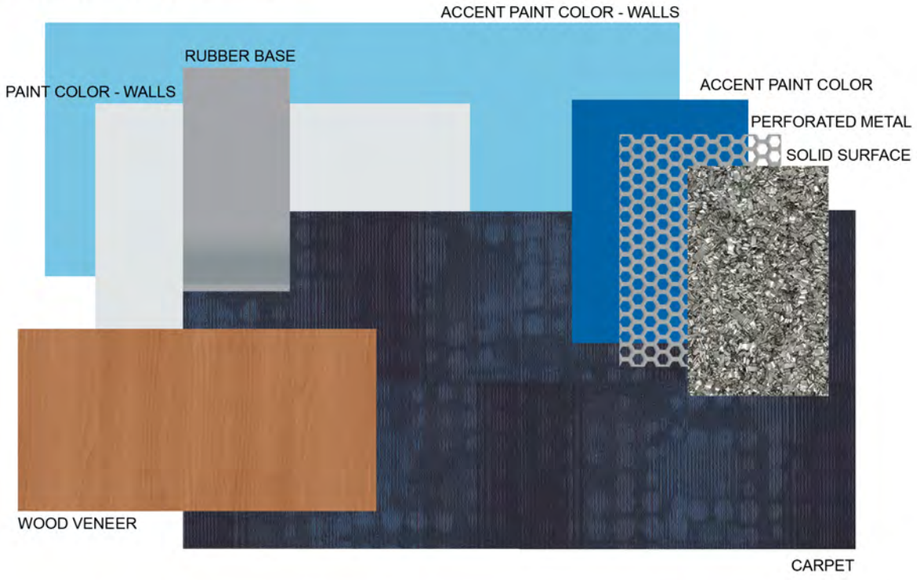

TOILET & LOCKER ROOM FINISHES

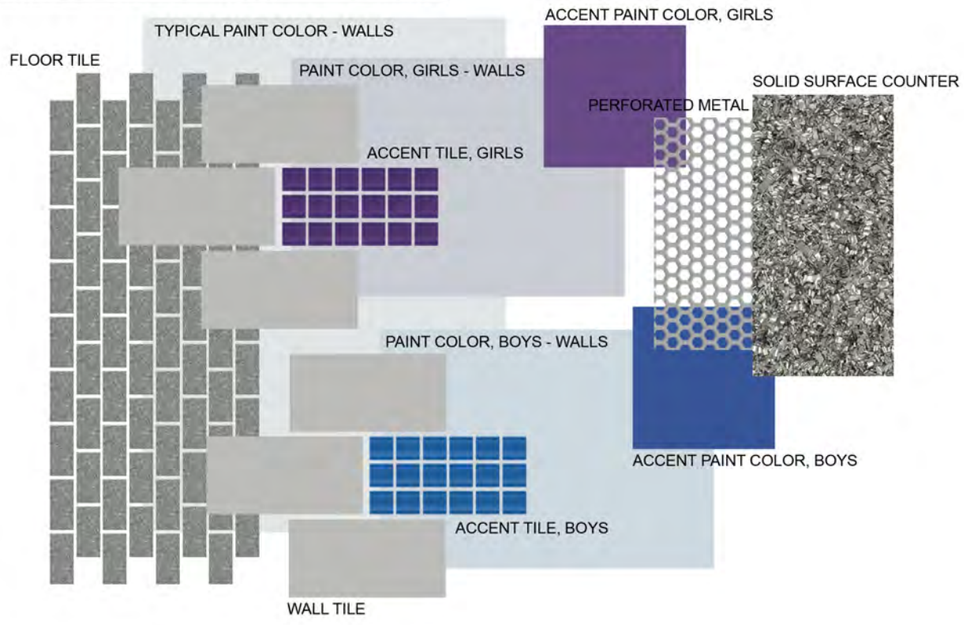

SIT PRESENTATION | 19 DECEMBER 2012

MATERIAL PALETTE

MCKINLEY MIDDLE SCHOOL BUILDING

DISTRICT OF COLUMBIA PUBLIC SCHOOLS

QUINN EVANS ARCHITECTS

NAVIGATORS

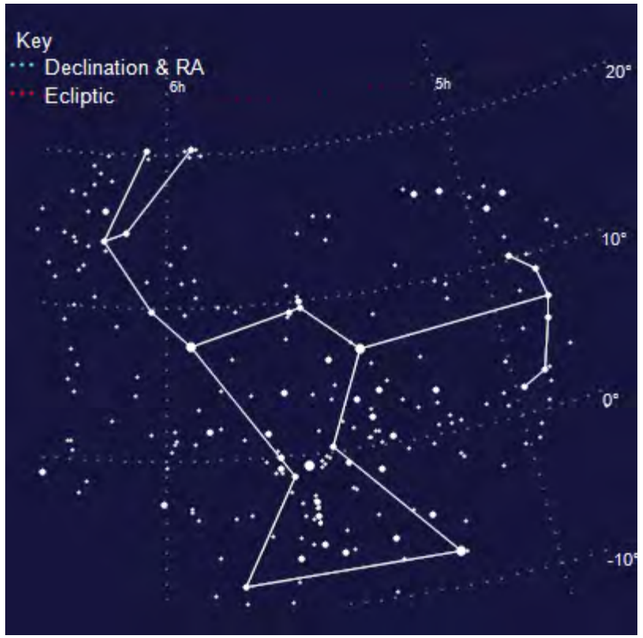

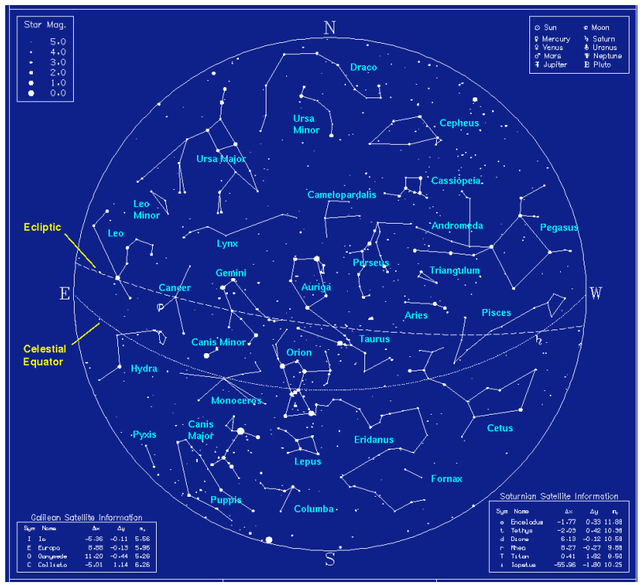

DART FROGS

Dendrobatidae

SPIDERS / ARACHNIDS

Cobalt Blue Tarantula

Haplopelma lividum

SIT PRESENTATION | 19 DECEMBER 2012

MASCOT IDEAS

MCKINLEY MIDDLE SCHOOL BUILD-OUT

DISTRICT OF COLUMBIA PUBLIC SCHOOLS

QUINN EVANS ARCHITECTS

04A/03 ELEVATION 04A
SCALE 1/4" = 1'-0"

03B/03 ELEVATION 03B
SCALE 1/4" = 1'-0"

01/03 ELEVATION 01
SCALE 1/4" = 1'-0"

02/03 ELEVATION 02
SCALE 1/4" = 1'-0"

03A/03 ELEVATION 03A
SCALE 1/4 = 1'-0"

SCIENCE LAB DETAILS

MCKINLEY MIDDLE SCHOOL BUILD-OUT

DISTRICT OF COLUMBIA PUBLIC SCHOOLS

QUINN EVANS
ARCHITECTS

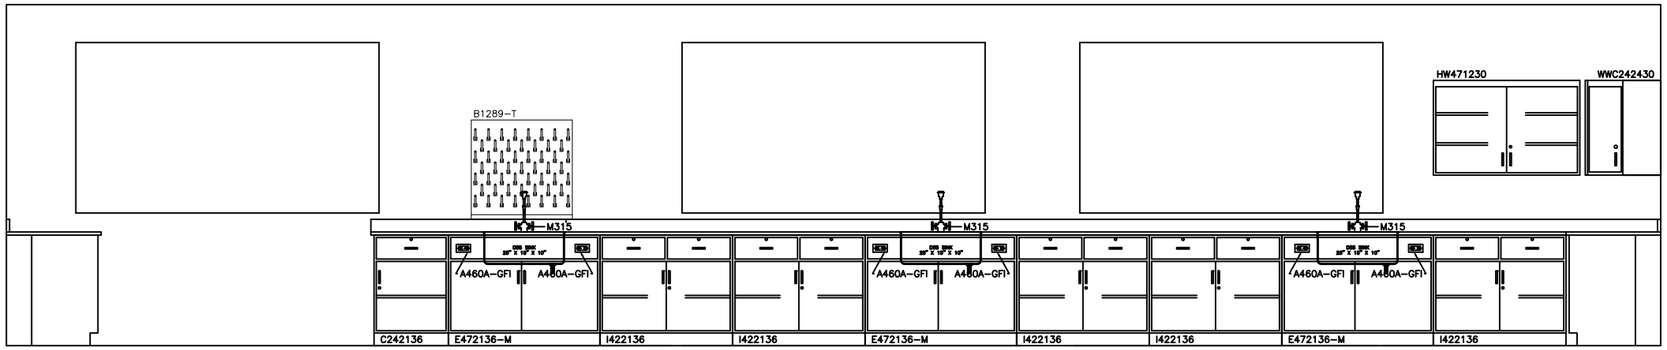

06A/04 ELEVATION 06A
SCALE 1/2" = 1'-0"

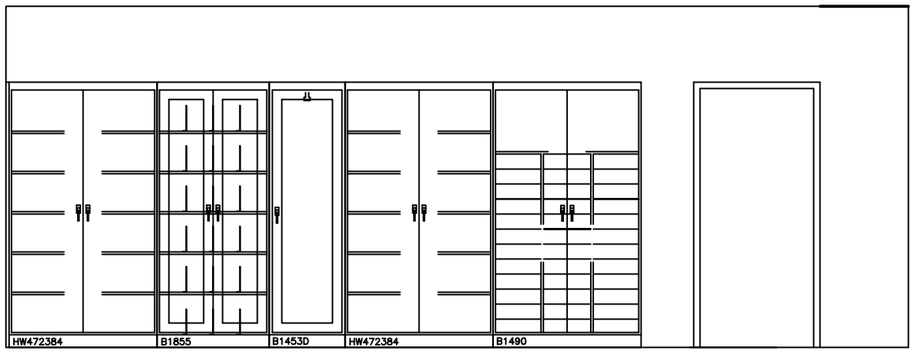

05A/04 ELEVATION 05A
SCALE 1/2" = 1'-0"

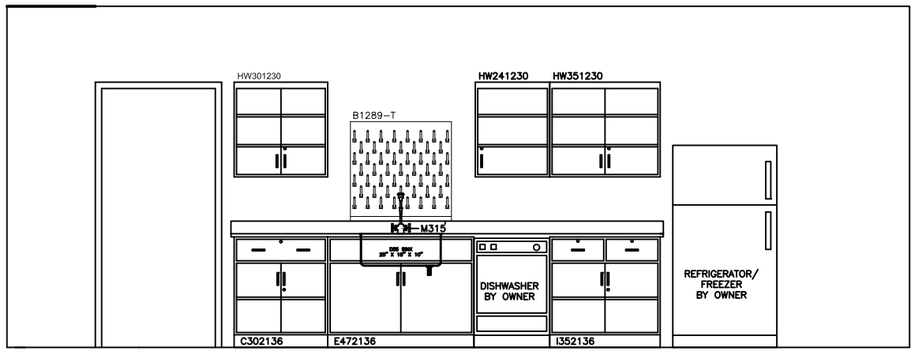

05B/04 ELEVATION 05B
SCALE 1/2" = 1'-0"

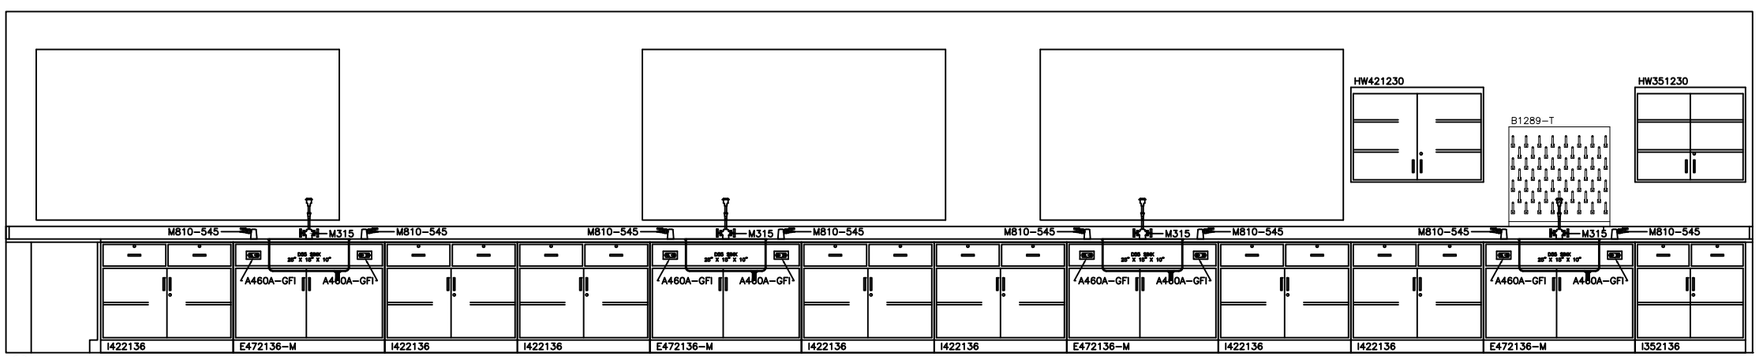

04B/04 ELEVATION 04B
SCALE 1/4" = 1'-0"

SIT PRESENTATION | 19 DECEMBER 2012

SCIENCE LAB DETAILS

MCKINLEY MIDDLE SCHOOL BUILD-OUT

DISTRICT OF COLUMBIA PUBLIC SCHOOLS

QUINN EVANS
ARCHITECTS

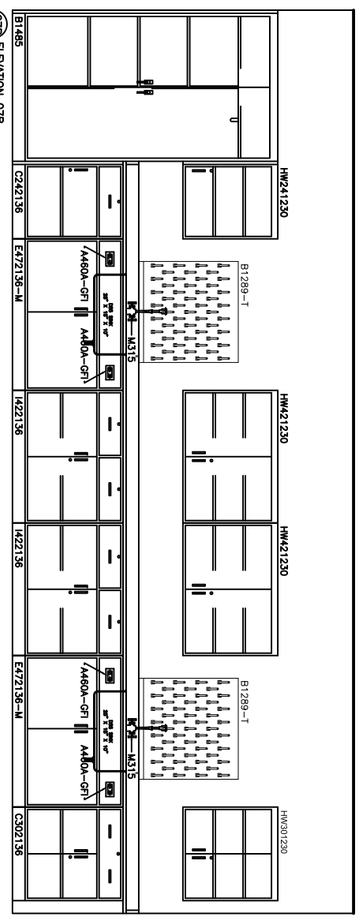

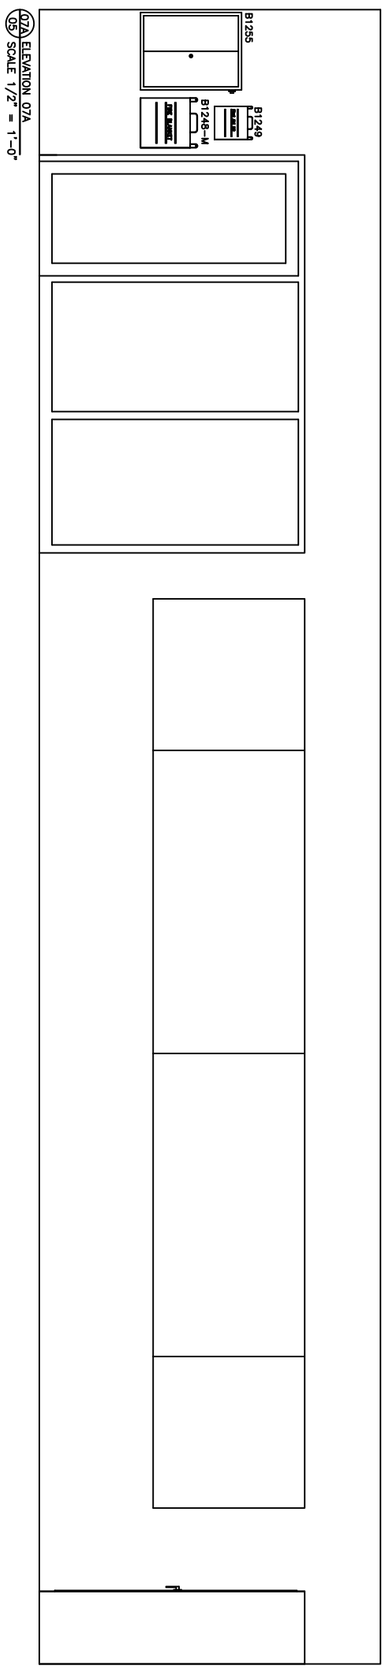

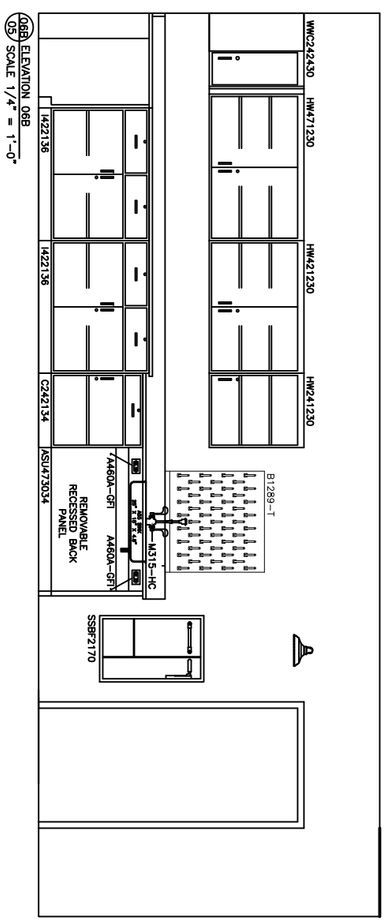

QUINN EVANS ARCHITECTS

SCIENCE LAB DETAILS

MCKINLEY MIDDLE SCHOOL BUILD-OUT

DISTRICT OF COLUMBIA PUBLIC SCHOOLS

SIT PRESENTATION | 19 DECEMBER 2012

09A ELEVATION 09A
06 SCALE 1/2" = 1'-0"

08B ELEVATION 08B
06 SCALE 1/2" = 1'-0"

08A ELEVATION 08A
06 SCALE 1/4" = 1'-0"

SCIENCE LAB DETAILS

MCKINLEY MIDDLE SCHOOL BUILD-OUT

DISTRICT OF COLUMBIA PUBLIC SCHOOLS

QUINN EVANS
ARCHITECTS

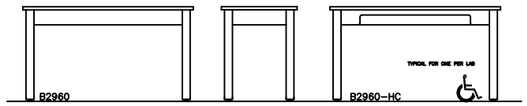

11/07 ELEVATION 11
SCALE 1/2" = 1'-0"

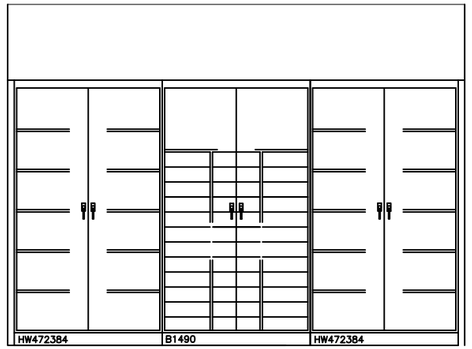

12/07 ELEVATION 12
SCALE 1/2" = 1'-0"

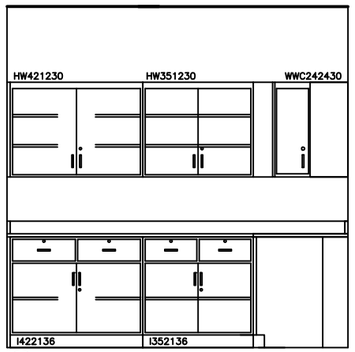

10A/07 ELEVATION 10A
SCALE 1/2" = 1'-0"

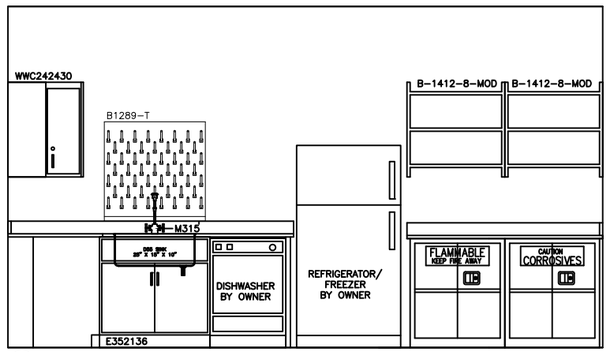

10B/07 ELEVATION 10B
SCALE 1/2" = 1'-0"

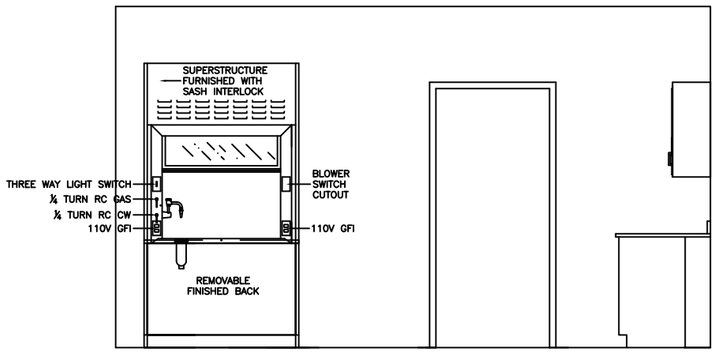

10C/07 ELEVATION 10C
SCALE 1/2" = 1'-0"

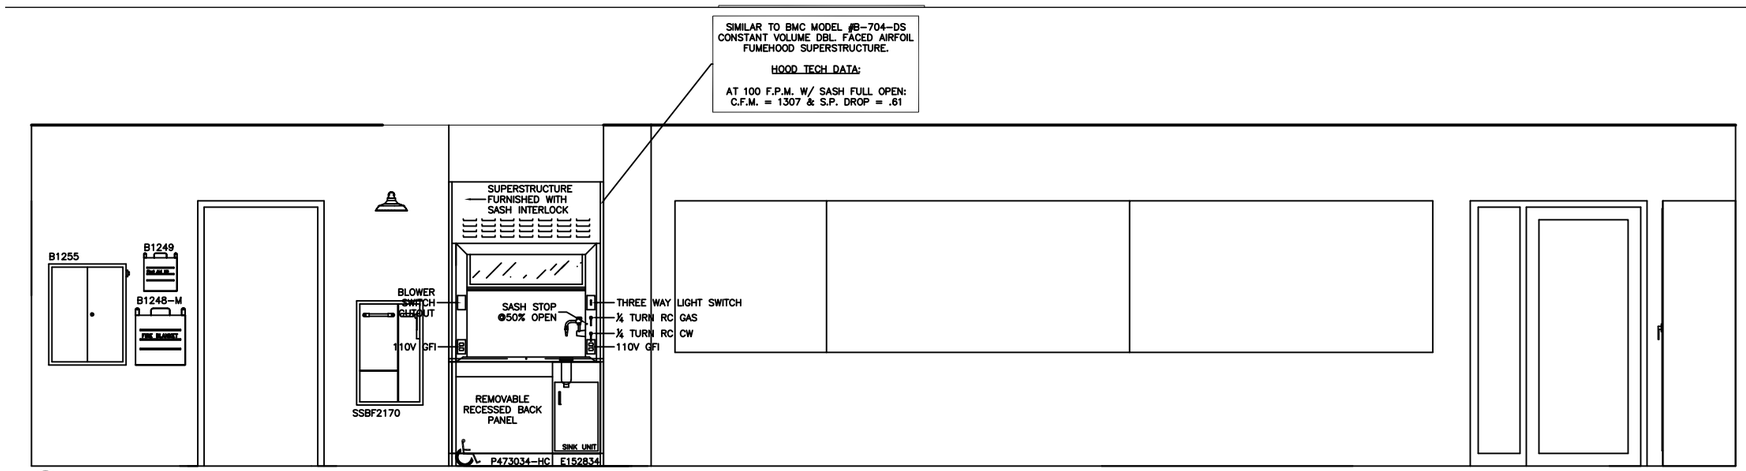

09B/07 ELEVATION 09B
SCALE 1/4" = 1'-0"

SCIENCE LAB DETAILS

MCKINLEY MIDDLE SCHOOL BUILD-OUT

DISTRICT OF COLUMBIA PUBLIC SCHOOLS

SIT PRESENTATION | 19 DECEMBER 2012

QUINN EVANS ARCHITECTS